3557453 OR: 3733 PG: 0083
RECORDED in OFFICIAL RECORDS of COLLIER COUNTY, FL
02/11/2005 at 12:19PM DWIGHT E. BROCK, CLERK
REC FEE 52.50

This Instrument Was Prepared By:
Kevin G. Coleman, Esquire
Goodlette, Coleman & Johnson, P.A.
4001 Tamiami Trail North, Suite 300
Naples, Florida 34103

Retn:
GOODLETTE COLEMAN ET AL
4001 TAMIAMI TR N #300
NAPLES FL 34103

CERTIFICATE OF AMENDMENT TO DECLARATION OF CONDOMINIUM OF COCONUT BAY II AT BRIDGEWATER BAY, A CONDOMINIUM

THIS AMENDMENT is made this 9th day of February 2005, by LB/P - Groveway, LLC, a Delaware limited liability company (hereinafter called "Developer").

COLLIER COUNTY COPY CLERK OF THE CIRCUIT COURT

WHEREAS, on September 10, 2004, Developer recorded a Declaration of Condominium of COCONUT BAY II AT BRIDGEWATER BAY, a Condominium, in OR Book 3640, Page 1765, et seq., of the Public Records of Collier County, Florida;

WHEREAS, Developer wishes to amend said Declaration for the purpose of certifying Substantial completion of Building 37;

WHEREAS, Section 21.3 of said Declaration reserves the right of Developer to make amendments to the Declaration of Condominium under the Condominium Act. Pursuant to Section 718.104(4)(e), Developer has the right to amend the Declaration of Condominium for the purpose of certifying substantial completion of buildings;

NOW THEREFORE, Developer hereby amends the Declaration of Condominium as follows:

Exhibit "B" is hereby amended to replace existing Page 1 of Exhibit "B" with the attached Page 1 of Exhibit "B" and to add the attached Pages 20, 21 and 22 to Exhibit "B", which contain the units and improvements in Building 37 and the Surveyor's Certificate certifying substantial completion for Building 37.

Goodlette, Coleman & Johnson, P.A.
4001 Tamiami Trail, N.
Suite 300
Naples, FL 33940

IN WITNESS WHEREOF, Developer has executed this Certificate of Amendment the day and year first above written.

Signed in the presence of:

Witness

Cindy L. Smallwood
Printed Name of Witness

Witness

Abigail P. Gibson
Printed Name of Witness

LB/P-Groveway, LLC, a Delaware limited liability company

By: GroveWay Development, L.C., its Operating Member and Authorized Signatory

By: _____
G. Stuart Wood
Its: Managing Member

COLLIER COUNTY
COPY
CLERK OF THE CIRCUIT COURT

STATE OF FLORIDA
COUNTY OF COLLIER

The foregoing instrument was acknowledged before me this 9th day of February 2005, by G. Stuart Wood, as Managing Member of GroveWay Development, L.C., Operating Member and Authorized Signatory of LB/P - Groveway, LLC, a Delaware limited liability company, who is ✓ personally known to me or _____ produced _____ as identification.

OFFICIAL NOTARY SEAL
CINDY L SMALLWOOD
COMMISSION NUMBER
DD024546
MY COMMISSION EXPIRES
JUNE 5,2005

(SEAL)


Signature of Notary Public-State of Florida:

Cindy L. Smallwood
Print Name of Notary Public

OR: 3733 PG: 0085

EXHIBIT "B"

PAGE 1

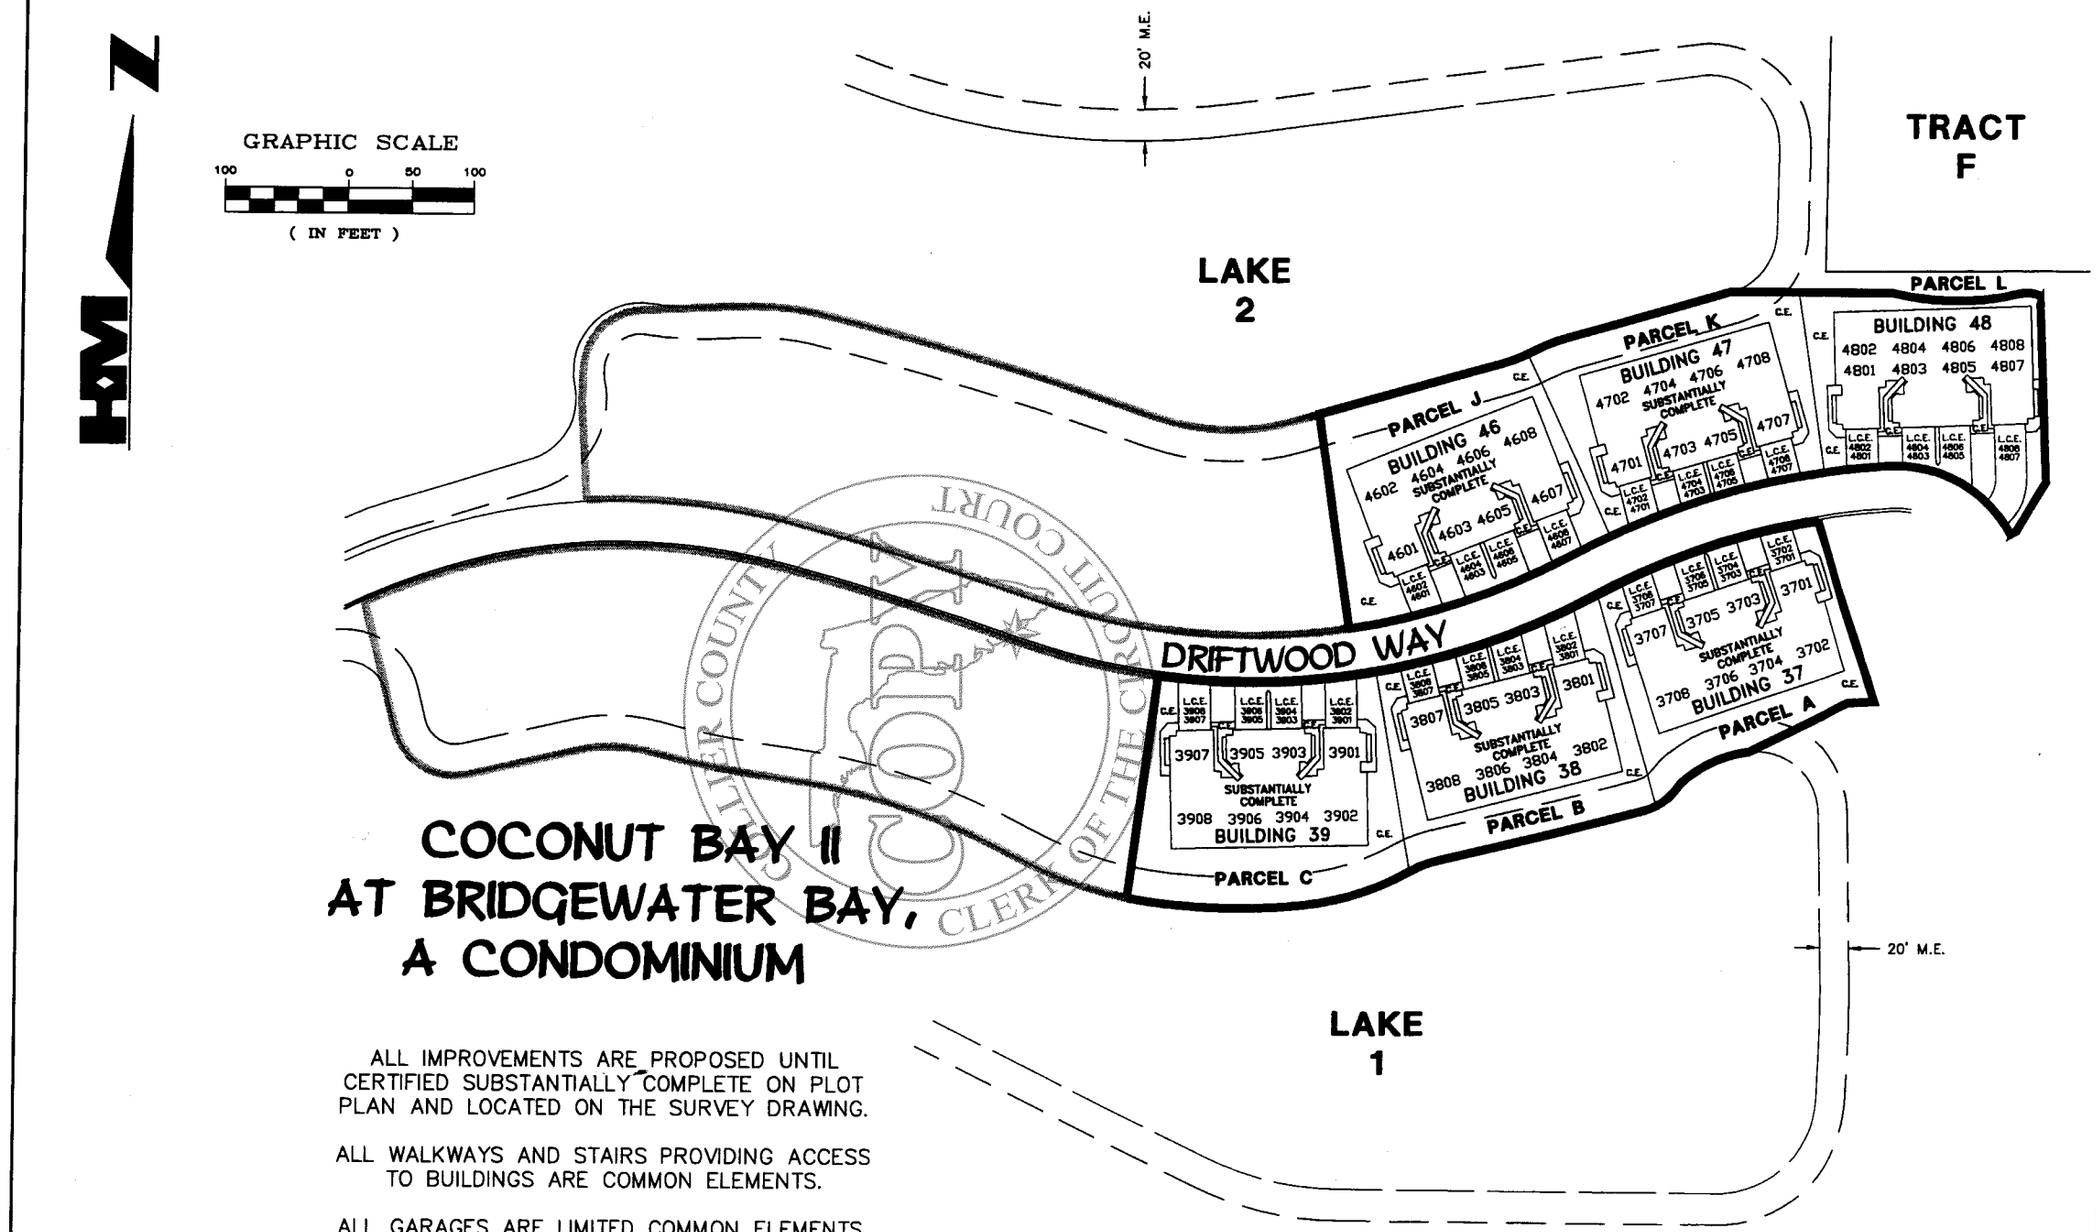

COCONUT BAY II AT BRIDGEWATER BAY, A CONDOMINIUM

ALL IMPROVEMENTS ARE PROPOSED UNTIL CERTIFIED SUBSTANTIALLY COMPLETE ON PLOT PLAN AND LOCATED ON THE SURVEY DRAWING.

ALL WALKWAYS AND STAIRS PROVIDING ACCESS TO BUILDINGS ARE COMMON ELEMENTS.

ALL GARAGES ARE LIMITED COMMON ELEMENTS.

LEGEND

C.E. COMMON ELEMENT
L.C.E. LIMITED COMMON ELEMENT
M.E. MAINTENANCE EASEMENT

FIELD BOOK	COCONUT BAY II AT BRIDGEWATER BAY, A CONDOMINIUM	NOT VALID WITHOUT THE SIGNATURE AND THE ORIGINAL RAISED SEAL OF A FLORIDA LICENSED SURVEYOR AND MAPPER.	PARTY CHIEF:	DATE:	HOLE MONTES ENGINEERS-PLANNERS-SURVEYORS	950 Encore Way Naples, FL. 34110 Phone: (941) 254-2000 Florida Certificate of Authorization No.1772	PLOT PLAN	DRAWING NO. B-3776-6
LEVER REVISIONS DATE			DRAWN BY: TH	DATE: 2/05				PROJECT NO. 1999006
			CHECKED BY: TMM	DATE: 2/05				REFERENCE NO. BLDG37-PP
			VERTICAL SCALE:	HORIZONTAL SCALE: 1"=100'				


OR: 3733 PG: 0086

EXHIBIT "B"

PAGE 20

CURVE TABLE					
CURVE	RADIUS	LENGTH	CHORD	BEARING	DELTA
C1	84.69'	45.27'	44.74'	S 67°48'10" W	30°37'52"
C2	30.07'	8.61'	8.58'	S 44°17'06" W	16°24'16"
C3	36.92'	18.03'	17.85'	S 50°04'23" W	27°58'49"
C4	475.59'	124.43'	124.08'	N 70°05'24" E	14°59'26"
C5	500.65'	28.01'	28.01'	N 79°11'18" E	03°12'21"
C6	16.92'	4.77'	4.75'	N 44°09'20" E	16°08'43"
C7	50.07'	14.33'	14.29'	N 44°17'06" E	16°24'16"
C8	104.69'	55.97'	55.30'	N 67°48'10" E	30°37'52"
C9	60.00'	33.40'	32.97'	S 80°56'09" E	31°53'29"

LINE TABLE		
LINE	DIRECTION	DISTANCE
L1	S 01°29'59" W	159.29'
L2	S 87°57'59" W	16.76'
L3	S 64°04'21" W	72.39'

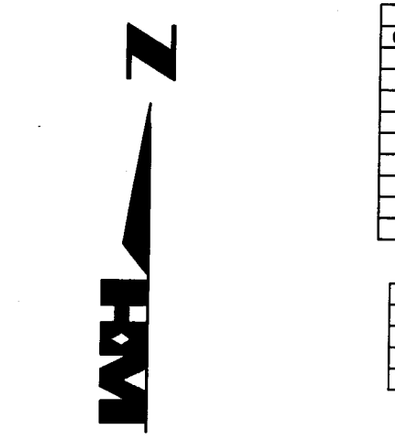


GRAPHIC SCALE

50 0 25 50

(IN FEET)

1 inch = 50 ft.

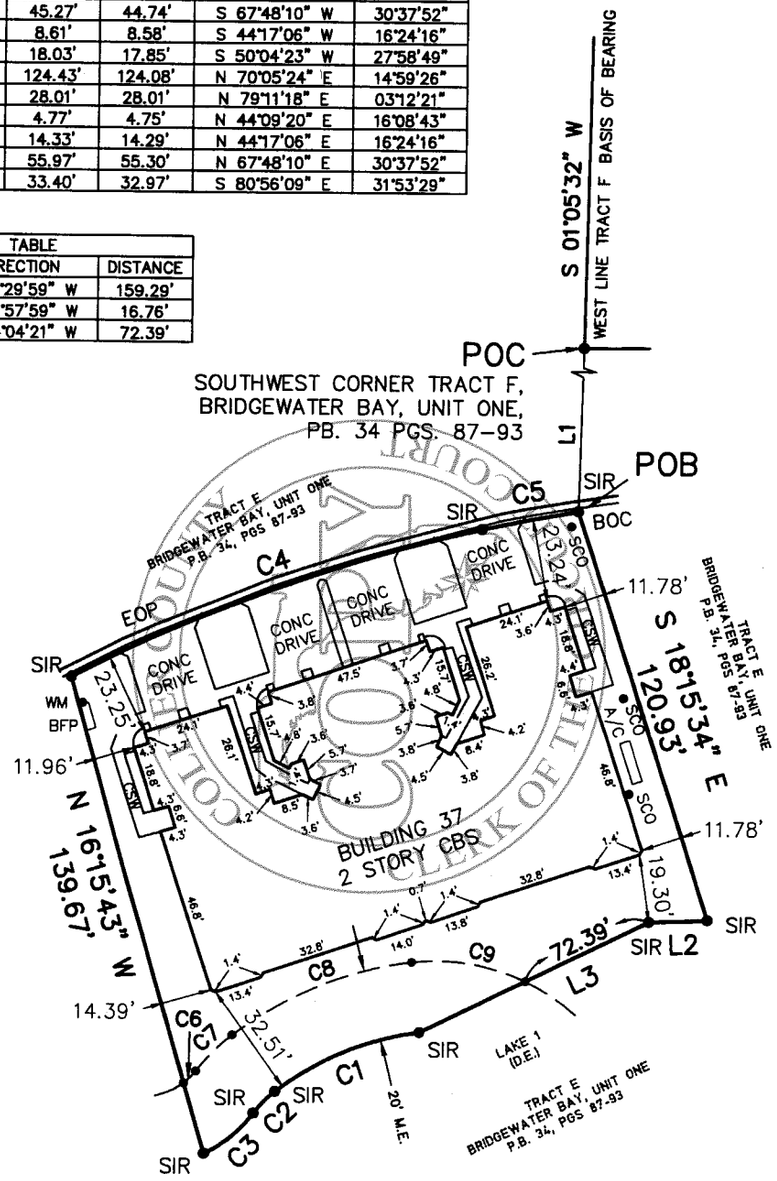

LEGEND

POC	POINT OF COMMENCEMENT
POB	POINT OF BEGINNING
FIR	FOUND 5/8" IRON ROD W/CAP LB #1772
SIR	SET 5/8" IRON ROD W/CAP LB #1772
EOP	EDGE OF PAVEMENT
BOC	BACK OF CURB
CSW	CONCRETE SIDE WALK
SCO	SEWER CLEAN OUT
WM	WATER METER
BFP	BACK FLOW PREVENTER
CBS	CONCRETE BLOCK STRUCTURE
ME.	MAINTENANCE EASEMENT
DE.	DRAINAGE EASEMENT
A/C	CONCRETE AIR CONDITIONING PAD

COCONUT BAY II, PARCEL A

LEGAL DESCRIPTION:

A PARCEL OF LAND LOCATED IN A PORTION OF TRACT E, BRIDGEWATER BAY, UNIT ONE ACCORDING TO THE PLAT THEREOF AS RECORDED IN PLAT BOOK 34, PAGES 87 THROUGH 93 OF THE PUBLIC RECORDS OF COLLIER COUNTY, FLORIDA, BEING MORE PARTICULARLY DESCRIBED AS FOLLOWS:

COMMENCE AT THE SOUTHWEST CORNER OF TRACT F, BRIDGEWATER BAY, UNIT ONE AS RECORDED IN PLAT BOOK 34, AT PAGES 87 THROUGH 93 OF THE PUBLIC RECORDS OF COLLIER COUNTY, FLORIDA; THENCE RUN S.01°29'59"W., FOR A DISTANCE OF 159.29 FEET, TO THE POINT OF BEGINNING OF THE PARCEL OF LAND HEREIN DESCRIBED; THENCE RUN S.18°15'34"E., FOR A DISTANCE OF 120.93 FEET; THENCE RUN S.87°57'59"W., FOR A DISTANCE OF 16.76 FEET; THENCE RUN S.64°04'21"W., FOR A DISTANCE OF 72.39 FEET TO A POINT ON A CIRCULAR CURVE, CONCAVE SOUTHERLY, WHOSE RADIUS POINT BEARS S.06°52'54"E., A DISTANCE OF 84.69 FEET THEREFROM; THENCE RUN WESTERLY ALONG THE ARC OF SAID CURVE TO THE LEFT, HAVING A RADIUS OF 84.69 FEET, THROUGH A CENTRAL ANGLE OF 30°37'52", SUBTENDED BY A CHORD OF 44.74 FEET AT A BEARING OF S.67°48'10"W., FOR A DISTANCE OF 45.27 FEET TO A POINT OF COMPOUND CURVE, CONCAVE SOUTHEASTERLY; THENCE RUN SOUTHWESTERLY, ALONG THE ARC OF SAID CURVE TO THE LEFT, HAVING A RADIUS OF 30.07 FEET, THROUGH A CENTRAL ANGLE OF 16°24'16", SUBTENDED BY A CHORD OF 8.58 FEET AT A BEARING OF S.44°17'06"W., FOR A DISTANCE OF 8.61 FEET TO A POINT OF REVERSE CURVE, CONCAVE NORTHWESTERLY; THENCE RUN SOUTHWESTERLY, ALONG THE ARC OF SAID CURVE TO THE RIGHT, HAVING A RADIUS OF 36.92 FEET, THROUGH A CENTRAL ANGLE OF 27°58'49", SUBTENDED BY A CHORD OF 17.85 FEET AT A BEARING OF S.50°04'23"W., FOR A DISTANCE OF 18.03 FEET TO THE END OF SAID CURVE; THENCE RUN N.16°15'43"W., FOR A DISTANCE OF 139.67 FEET TO A POINT ON A CIRCULAR CURVE, CONCAVE SOUTHERLY, WHOSE RADIUS POINT BEARS S.27°24'19"E., A DISTANCE OF 475.59 FEET THEREFROM; THENCE RUN EASTERLY ALONG THE ARC OF SAID CURVE TO THE RIGHT, HAVING A RADIUS OF 475.59 FEET, THROUGH A CENTRAL ANGLE OF 14°59'26", SUBTENDED BY A CHORD OF 124.08 FEET AT A BEARING OF N.70°05'24"E., FOR A DISTANCE OF 124.43 FEET TO A POINT OF COMPOUND CURVE, CONCAVE SOUTHERLY; THENCE RUN EASTERLY, ALONG THE ARC OF SAID CURVE TO THE RIGHT, HAVING A RADIUS OF 500.65 FEET, THROUGH A CENTRAL ANGLE OF 03°12'21", SUBTENDED BY A CHORD OF 28.01 FEET AT A BEARING OF N.79°11'18"E., FOR A DISTANCE OF 28.01 FEET, TO THE POINT OF BEGINNING; CONTAINING 0.453 ACRE, MORE OR LESS.NOTES:

ABSTRACT OF TITLE HAS NOT BEEN REVIEWED BY SURVEYOR.

THIS PROPERTY SUBJECT TO EASEMENTS, RESERVATIONS OR RESTRICTIONS OF RECORD.

BEARINGS SHOWN HEREON REFER TO THE WEST LINE OF TRACT F, BRIDGEWATER BAY, UNIT ONE ACCORDING TO THE PLAT THEREOF AS RECORDED IN PLAT BOOK 34, PAGES 87 THROUGH 93 OF THE PUBLIC RECORDS OF COLLIER COUNTY, FLORIDA, AS BEING S.01°05'32"W.

THIS SURVEY IS NOT VALID WITHOUT THE SIGNATURE AND THE ORIGINAL RAISED SEAL OF A FLORIDA LICENSED SURVEYOR AND MAPPER.

I HEREBY CERTIFY THAT THIS SKETCH OF THE HEREON DESCRIBED PROPERTY WAS SURVEYED UNDER MY DIRECTION ON 02/07/05. I FURTHER CERTIFY THAT THIS SURVEY MEETS THE MINIMUM TECHNICAL STANDARDS FOR LAND SURVEYING IN THE STATE OF FLORIDA PURSUANT TO CHAPTER 61G17-6, F.A.C.

HOLE MONTES, INC.
CERTIFICATE OF AUTHORIZATION LB #1772

BY _____ P.S.M. #5628
THOMAS M. MURPHY STATE OF FLORIDA

U:\1999\1999006\condo\PHASE TWO\COCONUT BAY\BOUNDARY\BNDY COCONUT 2\37-FS.dwg Tab: Model Feb 09, 2005 - 10:06am Plotted by: TomHauser

SEC-TWN-RGE:	1 - 49 - 25
DRAWN BY:	TH
DATE	2/05
CHECKED BY:	TMM
DRAWING NO.	B-3769-3

HOLE MONTES
ENGINEERS · PLANNERS · SURVEYORS


950 Encore Way
Naples, FL. 34110
Phone: (941) 254-2000
Florida Certificate of Authorization No.1772

NOT VALID WITHOUT THE SIGNATURE AND THE ORIGINAL RAISED SEAL OF A FLORIDA LICENSED SURVEYOR AND MAPPER.


BOUNDARY SURVEY


PROJECT NO. 99.006

REFERENCE NO. 37-FS

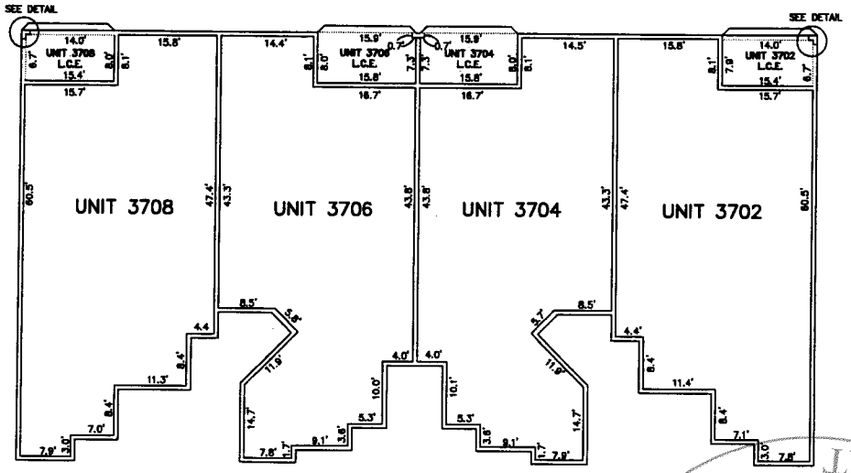

BUILDING 37
SECOND FLOOR PLAN

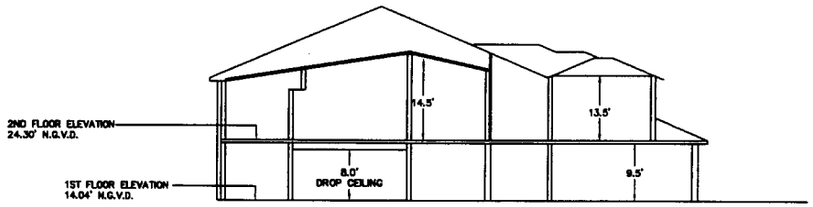

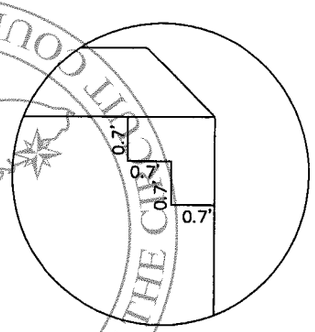


DETAIL NOT TO SCALE

GRAPHIC SCALE

30 0 15 30

(IN FEET)

1 inch = 30 ft.

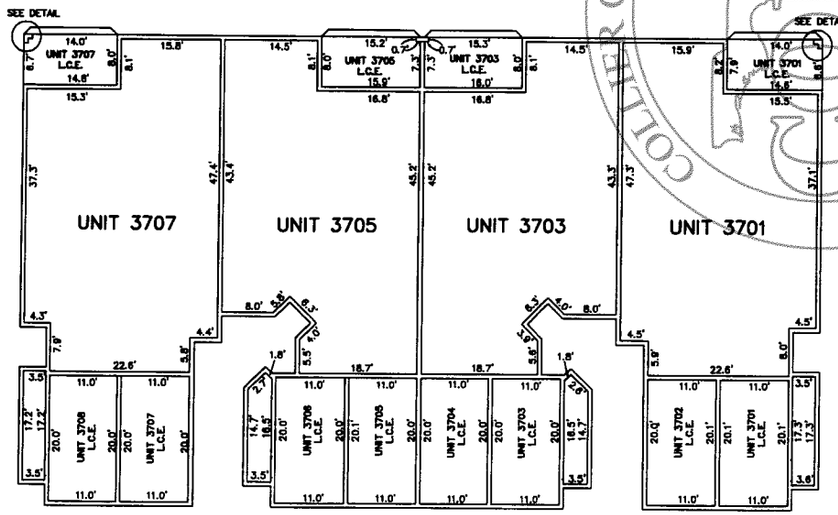

BUILDING 37
FIRST FLOOR PLAN

ALL DIMENSIONS SHOWN HEREON ARE IN FEET AND DECIMALS THEREOF.

L.C.E. – LIMITED COMMON ELEMENT

THE DISTANCE FROM THE FINISHED SURFACE OF THE FIRST FLOOR SLAB TO THE UNDERSIDE OF THE CEILING IS 9.5' FEET EXCEPT IN AREAS OF DROPPED CEILING, WHERE IT IS 8.0' FEET.

THE DISTANCE FROM THE FINISHED SURFACE OF THE SECOND FLOOR SLAB TO THE UNDERSIDE OF THE CEILING IS 13.5' FEET EXCEPT IN AREAS OF RAISED CEILING WHERE THE CEILING REACHES A MAXIMUM OF 14.5' FEET.

COLLIER COUNTY CLERK OF THE CIRCUIT COURT

FIELD BOOK

LETTER	REVISIONS	DATE
A		
A		
A		
A		

COCONUT BAY II AT BRIDGEWATER BAY, A CONDOMINIUM

NOT VALID WITHOUT THE SIGNATURE AND THE ORIGINAL RAISED SEAL OF A FLORIDA LICENSED SURVEYOR AND MAPPER.

PARTY CHIEF:	DATE:
DRAWN BY: TH	DATE: 2/05
CHECKED BY: TMM	DATE: 2/05
VERTICAL SCALE:	HORIZONTAL SCALE:

HOLE MONTES
ENGINEERS-PLANNERS-SURVEYORS
950 Encore Way
Naples, FL 34110
Phone: (941) 254-2000
Florida Certificate of Authorization No.1772

BUILDING FLOOR PLAN BUILDING 37, PARCEL A

DRAWING NO. D-5227
PROJECT NO. 99.006
REFERENCE NO. BLD937-FP

HOLE MONTES
ENGINEERS · PLANNERS · SURVEYORS

950 Encore Way • Naples, Florida 34110 • Phone: 239.254.2000 • Fax: 239.254.2099

HM Project #1999006
02/09/05

SURVEYOR'S CERTIFICATE

I, THOMAS M. MURPHY, P.S.M., OF NAPLES, FLORIDA, CERTIFY AS FOLLOWS:

1. I AM A REGISTERED LAND SURVEYOR AND MAPPER AUTHORIZED TO PRACTICE IN THE STATE OF FLORIDA, FLORIDA CERTIFICATE NO. 5628.

2. THIS CERTIFICATE IS MADE AS TO BUILDING 37, PARCEL A OF COCONUT BAY II, A CONDOMINIUM, (CONTAINING UNITS (3701, 3702, 3703, 3704, 3705, 3706, 3707, 3708) ON LAND LOCATED IN A PORTION OF TRACT E OF BRIDGEWATER BAY, UNIT ONE, ACCORDING TO THE PLAT THEREOF RECORDED IN PLAT BOOK 34 AT PAGES 87 THROUGH 93 OF THE PUBLIC RECORDS OF COLLIER COUNTY, FLORIDA.

3. THE CONSTRUCTION OF THE IMPROVEMENTS FOR BUILDING 37, PARCEL A, OF COCONUT BAY II, A CONDOMINIUM, IS SUBSTANTIALLY COMPLETE SO THAT THE DECLARATION OF CONDOMINIUM, TOGETHER WITH EXHIBITS THERETO, IS AN ACCURATE REPRESENTATION OF THE LOCATION AND DIMENSIONS OF THE IMPROVEMENTS SERVING BUILDING 37, PARCEL A, OF COCONUT BAY II, A CONDOMINIUM, SO THAT THE IDENTIFICATION, LOCATION, AND DIMENSIONS OF THE COMMON ELEMENTS AND OF EACH UNIT CAN BE DETERMINED FROM THESE MATERIALS. ALL PLANNED IMPROVEMENTS, INCLUDING BUT NOT LIMITED TO, LANDSCAPING, UTILITY SERVICES, AND ACCESS TO THE UNITS AND COMMON ELEMENT FACILITIES SERVING BUILDING 37, PARCEL A, OF COCONUT BAY II, A CONDOMINIUM, ARE SUBSTANTIALLY COMPLETE. THIS CERTIFICATION IS MADE IN COMPLIANCE WITH FLORIDA STATUTE 718.104 (4) (e).

DATED THIS 9th DAY OF February, 2005.

HOLE MONTES, INC.
CERTIFICATE OF AUTHORIZATION LB #1772

Thomas M. Murphy
THOMAS M. MURPHY, P.S.M. # 5628
STATE OF FLA.

EXHIBITS

HM DRAWING NO.	B-3769-3	BOUNDARY SURVEY BUILDING 37, PARCEL A, DATED 02/05.
HM DRAWING NO.	B-3775-6	PLOT PLAN, DATED 02/05.
HM DRAWING NO.	B-5227	BUILDING 37, PARCEL A, FLOOR PLAN, DATED 02/05.

W:\1999\1999006\PHASE 2 CONDO\Coconut Bay II\BLDG37KSURVEYORCERT.doc

EXHIBIT "B"